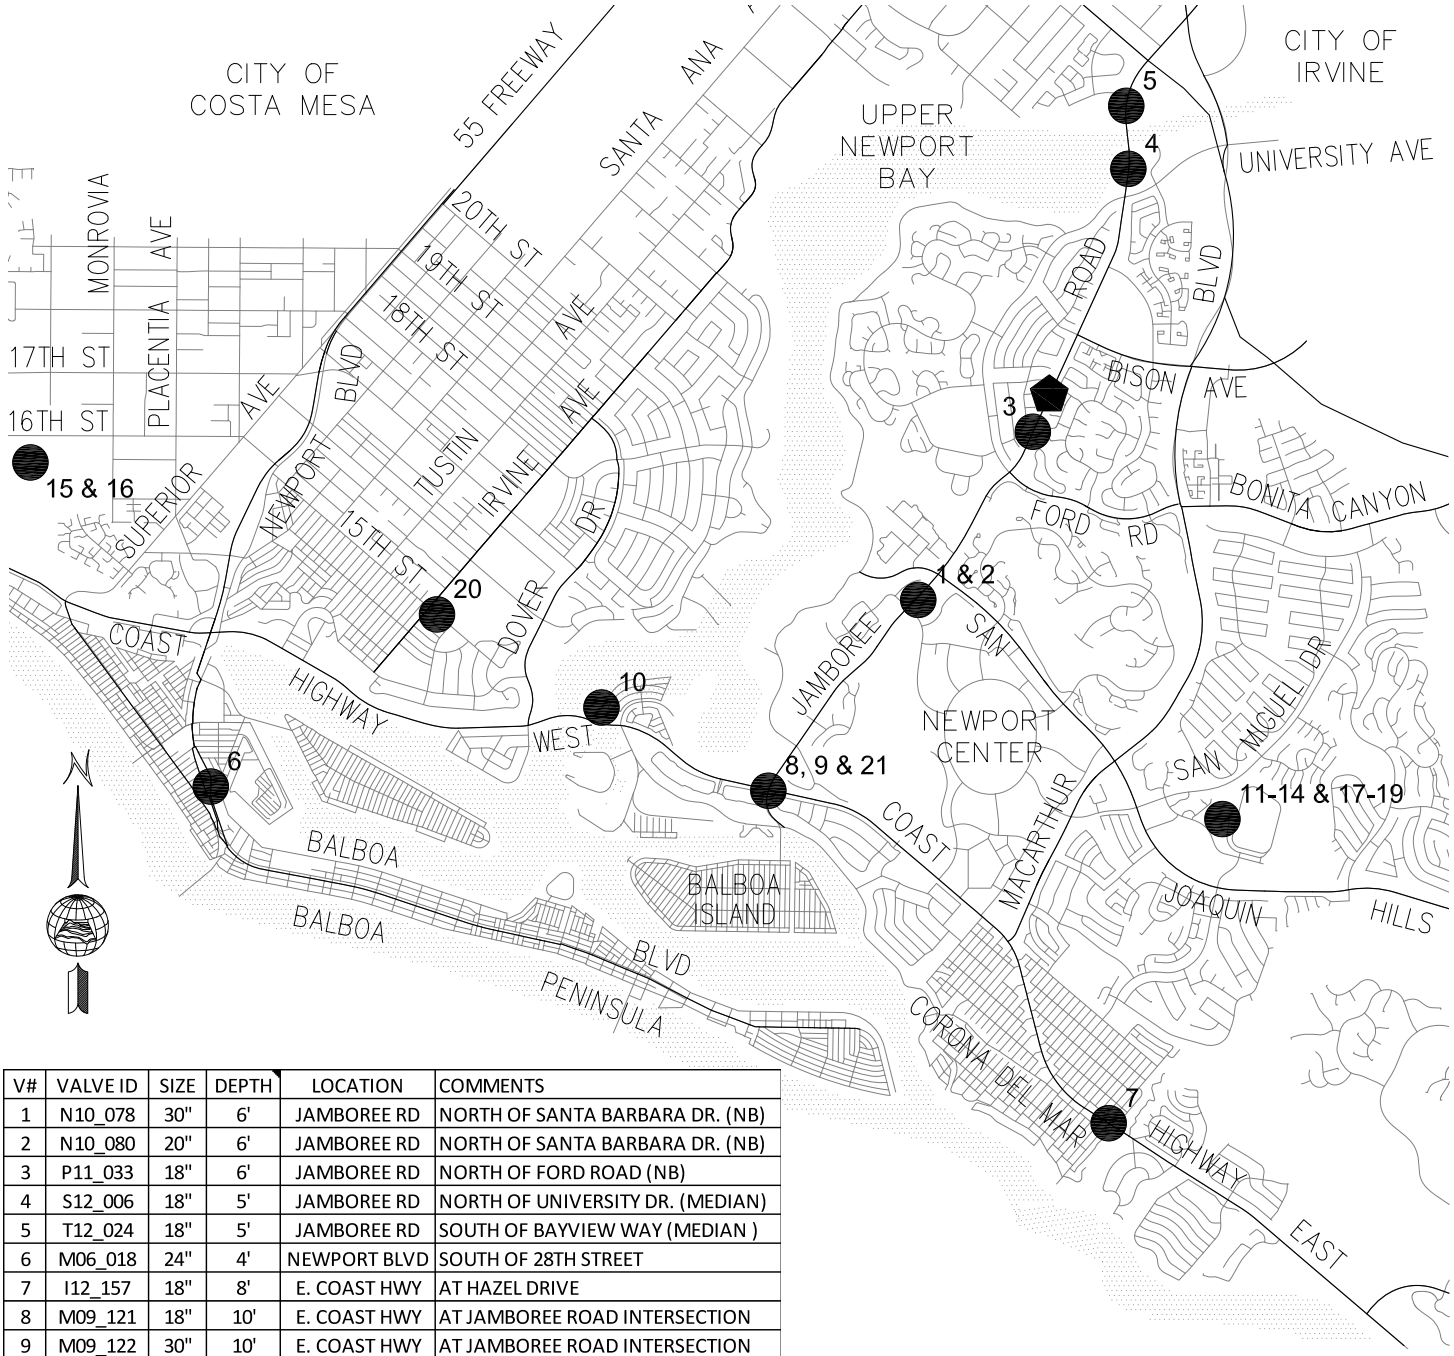

V#	VALVE ID	SIZE	DEPTH	LOCATION	COMMENTS
1	N10_078	30"	6'	JAMBOREE RD	NORTH OF SANTA BARBARA DR. (NB)
2	N10_080	20"	6'	JAMBOREE RD	NORTH OF SANTA BARBARA DR. (NB)
3	P11_033	18"	6'	JAMBOREE RD	NORTH OF FORD ROAD (NB)
4	S12_006	18"	5'	JAMBOREE RD	NORTH OF UNIVERSITY DR. (MEDIAN)
5	T12_024	18"	5'	JAMBOREE RD	SOUTH OF BAYVIEW WAY (MEDIAN)
6	M06_018	24"	4'	NEWPORT BLVD	SOUTH OF 28TH STREET
7	I12_157	18"	8'	E. COAST HWY	AT HAZEL DRIVE
8	M09_121	18"	10'	E. COAST HWY	AT JAMBOREE ROAD INTERSECTION
9	M09_122	30"	10'	E. COAST HWY	AT JAMBOREE ROAD INTERSECTION
10	M08_069	20"	6'	BOAT YARD LOT	ADJACENT TO PCH/DOVER BRIDGE
11	L13_161	16"	17'	ZONE 3 P.S.	AT BIG CANYON RESERVOIR
12	L13_162	16"	17'	ZONE 3 P.S.	AT BIG CANYON RESERVOIR
13	L13_163	12"	17'	ZONE 3 P.S.	AT BIG CANYON RESERVOIR
14	L13_164	12"	17'	ZONE 3 P.S.	AT BIG CANYON RESERVOIR
PER AMENDMENT NO. 1					
15	NO ID	36"	39'	16TH STREET	16TH ST. RESERVOIR & PUMP STATION
16	NO ID	36"	39'	16TH STREET	16TH ST. RESERVOIR & PUMP STATION
17	NO ID	48"		BCR	CONTROL BUILDING BASEMENT
18	NO ID	36"		BCR	CONTROL BUILDING BASEMENT
19	NO ID	30"		BCR	CONTROL BUILDING BASEMENT
20	N07_094	18"	4'	15TH STREET	EAST OF IRVINE AVE. (UPSIZE TO 30")
21	L10_132	30"	4'	E. COAST HWY	EAST OF JAMBOREE ROAD

LEGEND:

VALVE REPLACEMENT LOCATIONS

ALTA VISTA REGULATOR

WATER TRANSMISSION MAIN VALVE REPLACEMENT - PHASE 2 & ALTA VISTA REGULATOR RELOCATION

LOCATION MAP

CITY OF NEWPORT BEACH
PUBLIC WORKS DEPARTMENT

C-7539-3	18W12 & 19W13	3/24/20

I:\Users\PBW\Shared\Contracts\FY19-20 CURRENT\600 - WATER\Transmission Main Valve Replacement (Phase 2) & Alta Vista Regulator Relocation- C-7539-2_PH 2-ALTA VISTA REG RELO\Location Map.dwg 02/21/20 - 10:49am acastanon